

MONUMENT RECORD


STATE OF INDIANA ~ COUNTY OF MONROE

Section 16, Township 9 North, Range 1 West,Monument Description & Remarks: 5/8" Rebar 1.0' Above Ground (Solid.)

## Recovery Tie Drawing

- A - 5/8" Rebar 1.0' Above Ground (Solid.)  
 B - Mag Nail w/ County Surveyor Shiner in North Side 10" Beech N88°W 22.80'  
 C - Mag Nail set over PK Nail in South Side 8" Maple N20°W 18.65'  
 D - Mag Nail w/ County Surveyor Shiner in West Side 18" Ash w/ sign N02°E 18.80'

Note: Ties Are To Rebar.

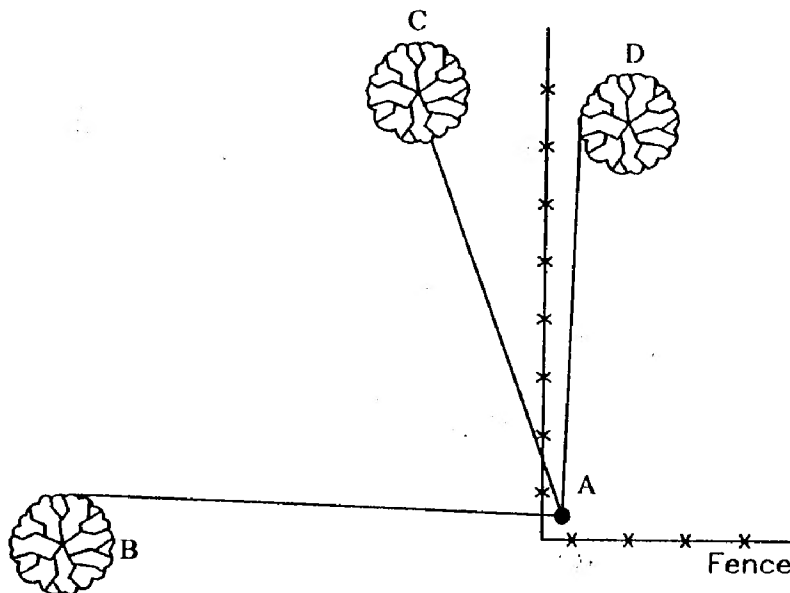

16

● = at Corner




State Plane Coordinate (NAD83 Survey Feet, Indiana West Zone)-

Northing: 1448023.9285 Easting: 3107197.2736 Elev.: 626.90COMPLETED By John U. Farkas

I, Ben E. Bledsoe, Registered Land Surveyor, here by certify that this document was prepared under my direction in accordance with the provisions of Section 17-3-64-4 through 17-3-64-8 of the Indiana Code, being Acts of 1965, Chapter 319; this 27th day of December, 2004 A.D.

Ben E. Bledsoe  
 Indiana Registered Land Surveyor No. S0559

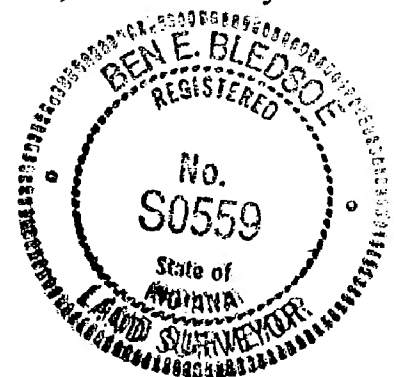

## MONUMENT RECORD


STATE OF INDIANA - COUNTY OF MONROE

SECTION 16, TOWNSHIP 9 N, RANGE 1 W

## MONUMENT DESCRIPTION &amp; REMARKS

FOUND REBAR 1' OUT OF GROUND AND SOLID

## RECOVERY TIE DRAWING

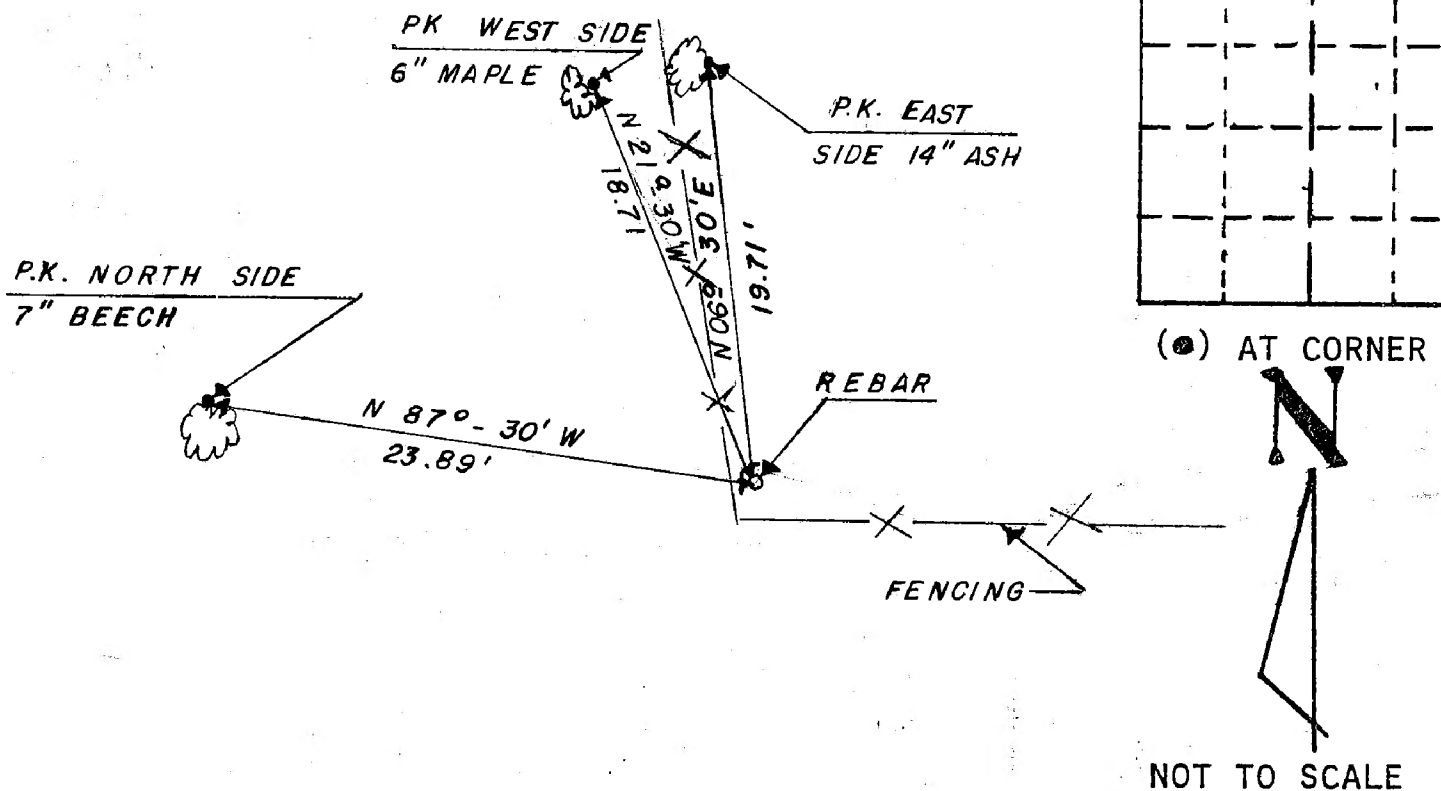

STATE OF INDIANA

COUNTY OF MONROE

I, EDMUND O. FARKAS HEREBY CERTIFY THAT THIS DOCUMENT WAS PREPARED UNDER MY DIRECTION IN ACCORDANCE WITH THE PROVISIONS OF SECTION 17-3-64-4 - 17-3-64-8 OF THE INDIANA CODE, BEING ACTS OF 1965, CHAPTER 319; AND THE ABOVE DATA IS GIVEN UNDER MY HAND AND SEAL THIS 6 TH DAY OF DECEMBER, 19 90 A.D.

SPACE  
RESERVED  
FOR  
RECORDING  
OFFICER.

INDIANA REGISTERED LAND SURVEYOR NO. \_\_\_\_\_

OR \_\_\_\_\_

UNITED STATES GOVERNMENT AGENCY

TOWNSHIP:  
BLOOMINGTON

CORNER I.D.

TITLE